


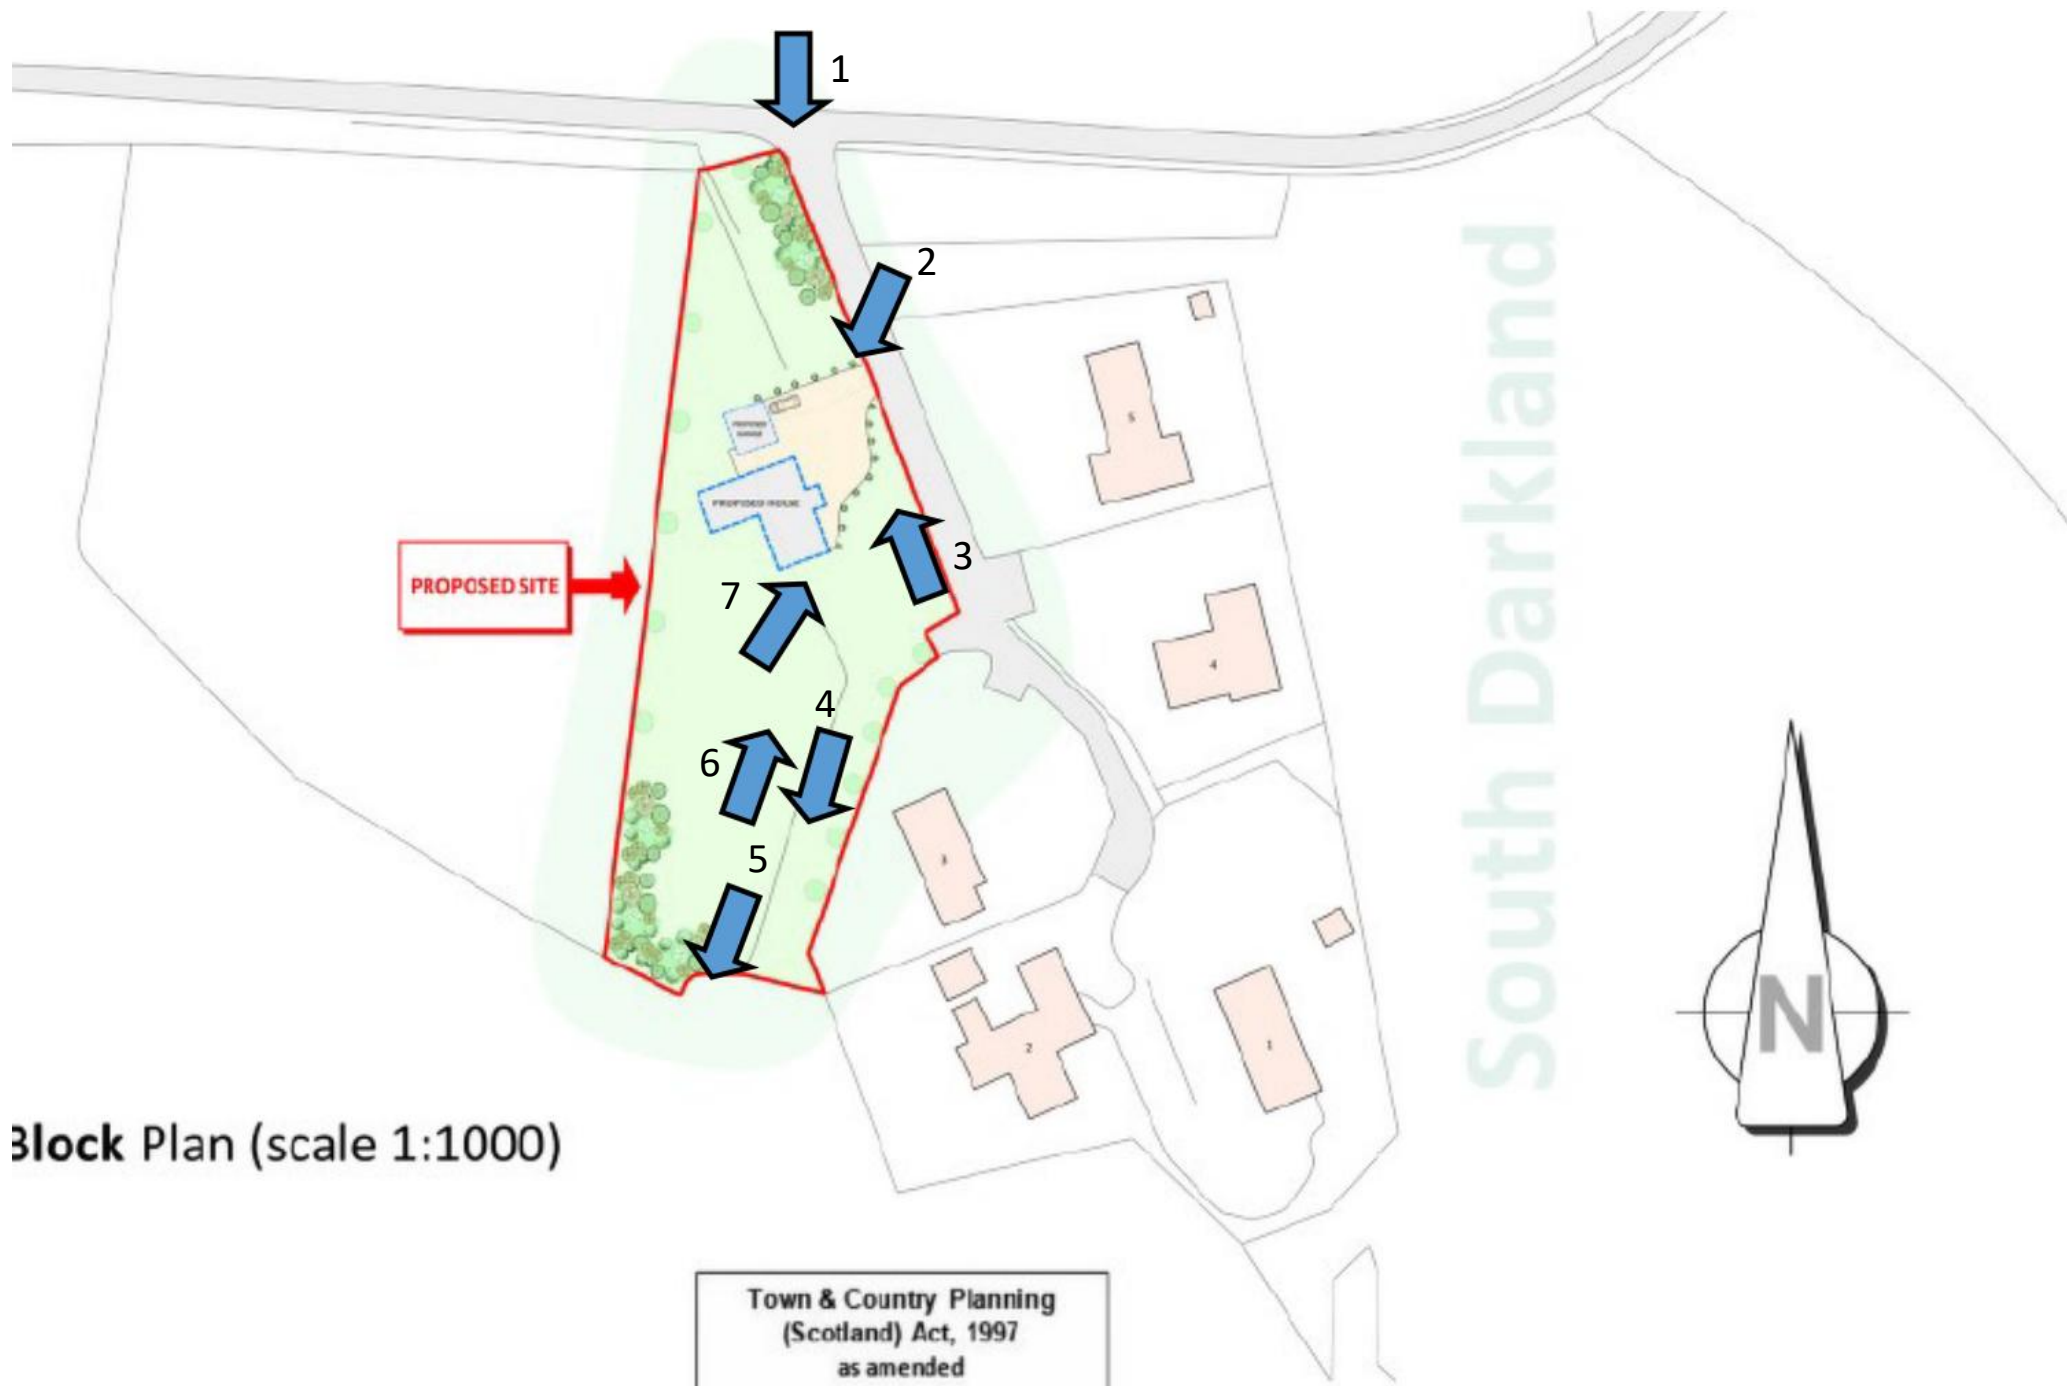

Block Plan (scale 1:1000)

Town & Country Planning
(Scotland) Act, 1997
as amended

REFUSED

27 May 2022

S Reid Design













